STANDARD CONTAINER DOME
8.0M WIDE X 6.0M LONG X 2.5M APEX

CONTAINER DOMES AUSTRALIA

10 YEARS STRUCTURAL WARRANTY

20 YEARS UV WARRANTY

All our shelters are Engineer Designed & Certified for Level of Importance 2, Terrain Category 2, AS/NZS 1170.2 standards. Wind rated for regions A, B, C or D.

- Wide range of spans to suit standard shipping containers.
- Heavy duty P.E fabric cover.
- Galvanised RHS steel framework.
- Base Rail Mounting System included as a standard design feature.
- Twistlock Mounting allows weld-free installation.
- Full range of additional features and customisations.
- Drawings are not to scale.
- Dimensions are approximate.
- Dimensions are based on a standard ISM container dome.

Alternative Configurations

Inside/Outside Mount (ISOM)

End Wall Options

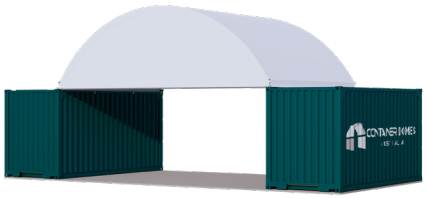

Half End Wall

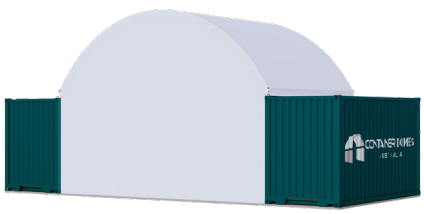

Full End Wall

Full End Wall with access option

AUSTRALIAN MADE AND OWNED

CERTIFIED COMPANY ISO 9001 CERTIFICATION

CERTIFIED COMPANY ISO 45001 CERTIFICATION

containerdomes.com.au

1300 793 822 or +61 7 5446 7611
18-20 Industrial Place, Yandina QLD 4561

DO NOT SCALE - IF IN DOUBT ASK

FOR QUOTATION ONLY

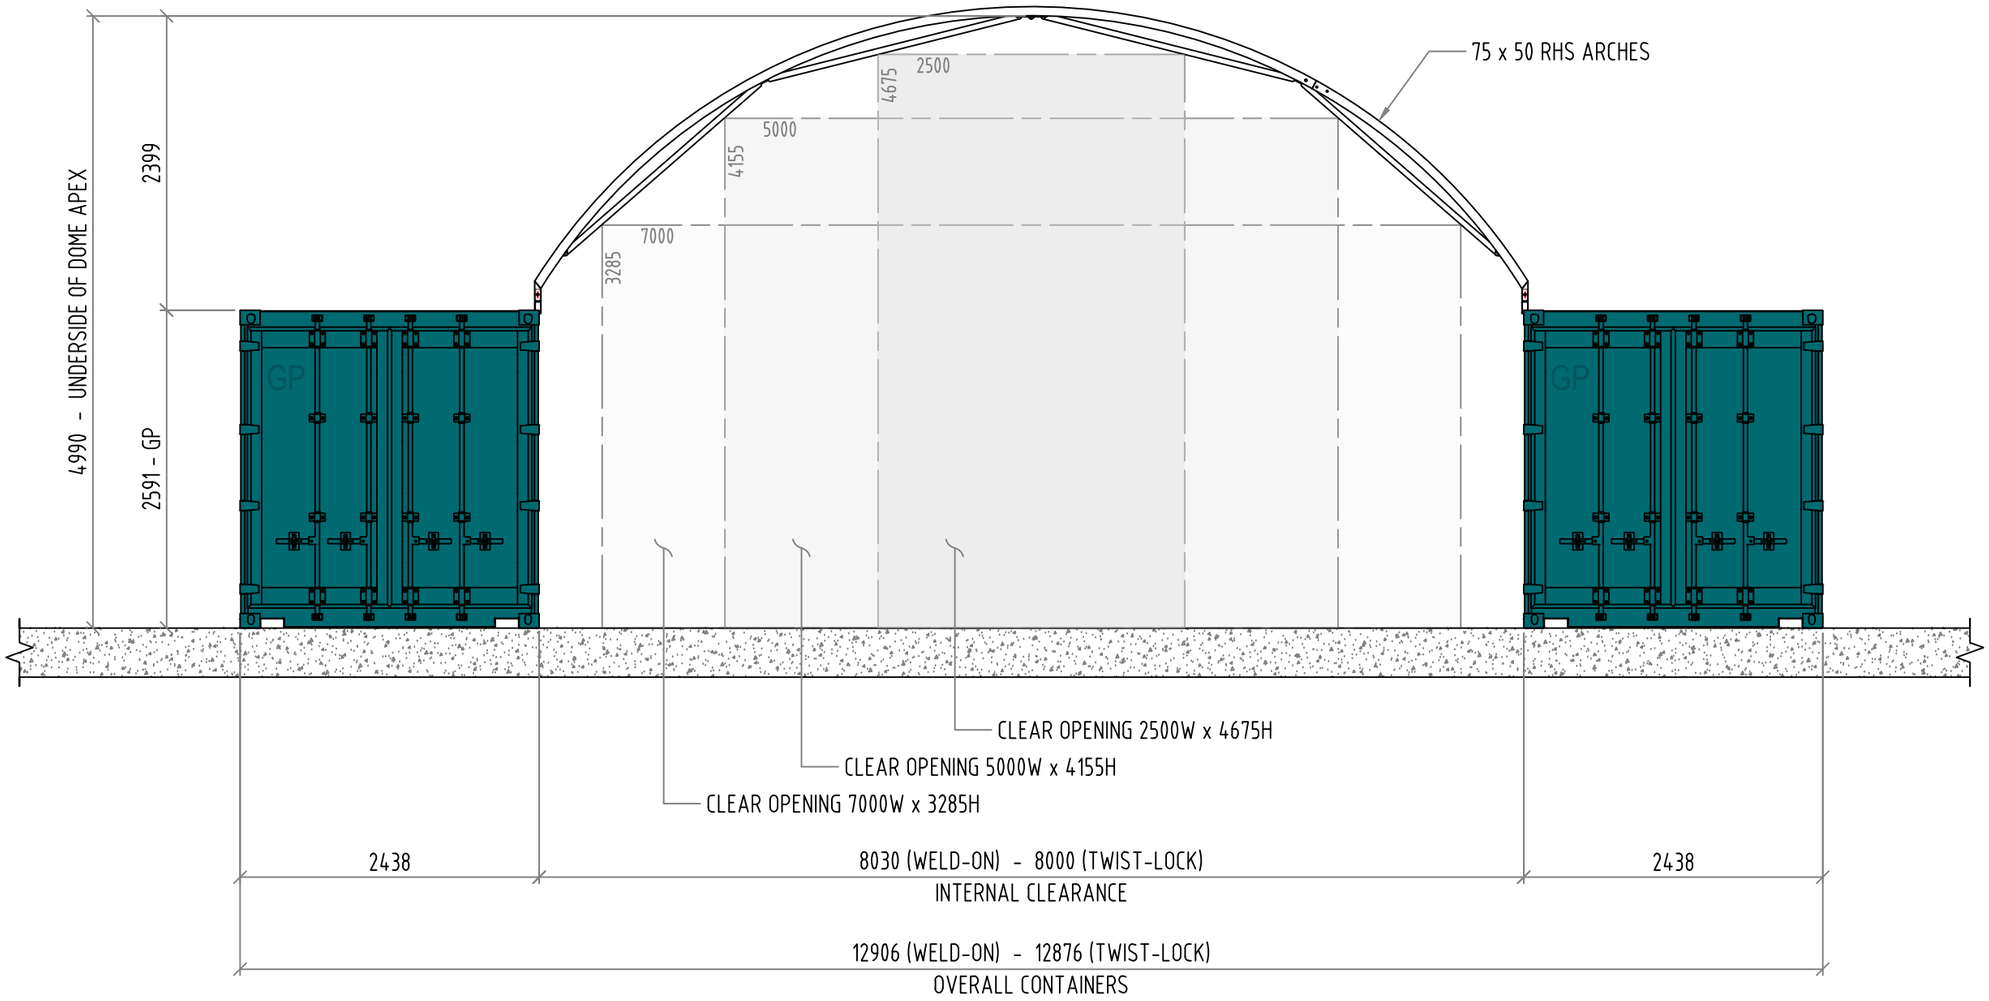

DRAWING NUMBER D-HC-8.0-2.5-I-GP

DRAWING. No.	TITLE
---	---

ASSOCIATED DRAWINGS

REV.	DATE	DESCRIPTION	DRN.	CHK.	APP.
A	07/08/25	FOR QUOTATION ONLY	AL	AL	AG
0	07/08/25	FOR APPROVAL	AL	AL	AG

REVISIONS

AUTHORIZATION		
DESIGNED	P.WHITLA	07/08/25
DRAWN	A.LLEWELLYN	07/08/25
CHECKED	A.LLEWELLYN	07/08/25
PROD. MNGR.	A.GAYNOR	07/08/25
PROJ. MNGR.		
RPEQ ENGR.		
RPEQ No.		

SCALE 1:50

CONTAINER DOMES AUSTRALIA

THIS DRAWING IS CONFIDENTIAL AND IS THE PROPERTY OF QLD SHADESHELTERS PTY LTD AND MUST NOT BE DISCLOSED TO A THIRD PARTY, REPRODUCED, COPIED OR LOANED WITHOUT THE WRITTEN CONSENT OF QLD SHADESHELTERS PTY LTD.

DRAWING STATUS: FOR QUOTATION ONLY

CONTAINER DOMES AUSTRALIA

TITLE
HEIGHT CLEARANCE
DOME SHELTER - 8.0 x 2.5m
GP CONTAINER OPTION
INSIDE MOUNT

DRAWING NUMBER D-HC-8.0-2.5-I-GP

SHEET 01 OF 01 SHEETS

REV A

VERSION 1

A3

DO NOT SCALE - IF IN DOUBT ASK

FOR QUOTATION ONLY

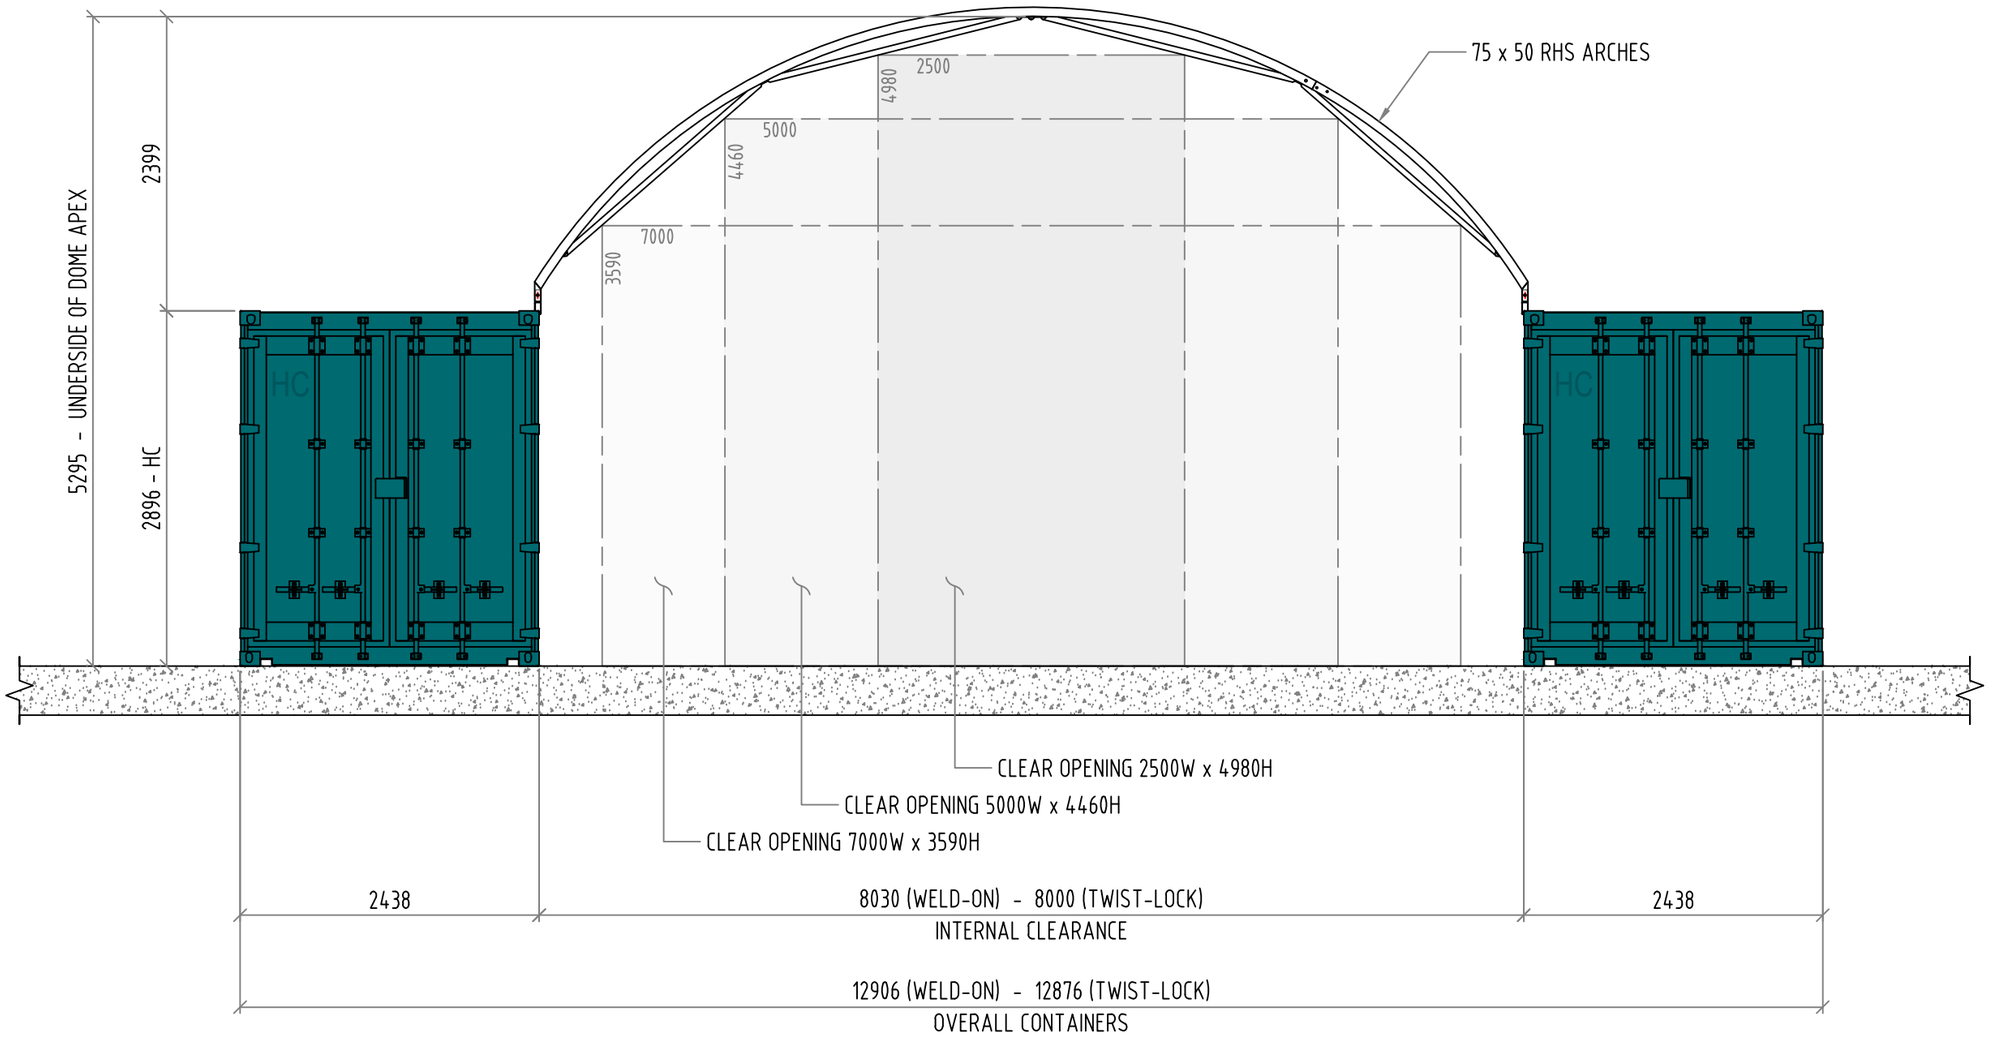

DRAWING NUMBER D-HC-8.0-2.5-I-HC

DRAWING. No.	TITLE
---	---

ASSOCIATED DRAWINGS

REV.	DATE	DESCRIPTION	DRN.	CHK.	APP.
A	07/08/25	FOR QUOTATION ONLY	AL	AL	AG
0	07/08/25	FOR APPROVAL	AL	AL	AG

REVISIONS

AUTHORIZATION		
DESIGNED	P.WHITLA	07/08/25
DRAWN	A.LLEWELLYN	07/08/25
CHECKED	A.LLEWELLYN	07/08/25
PROD. MNGR.	A.GAYNOR	07/08/25
PROJ. MNGR.		
RPEQ ENGR.		
RPEQ No.		

SCALE 1:50

CONTAINER DOMES AUSTRALIA

THIS DRAWING IS CONFIDENTIAL AND IS THE PROPERTY OF QLD SHADESHELTERS PTY LTD AND MUST NOT BE DISCLOSED TO A THIRD PARTY, REPRODUCED, COPIED OR LOANED WITHOUT THE WRITTEN CONSENT OF QLD SHADESHELTERS PTY LTD.

DRAWING STATUS: FOR QUOTATION ONLY

CONTAINER DOMES AUSTRALIA

TITLE
HEIGHT CLEARANCE
DOME SHELTER - 8.0 x 2.5m
HC CONTAINER OPTION
INSIDE MOUNT

DRAWING NUMBER D-HC-8.0-2.5-I-HC

SHEET 01 OF 01 SHEETS

REV A

VERSION 1

A3

DO NOT SCALE - IF IN DOUBT ASK

FOR QUOTATION ONLY

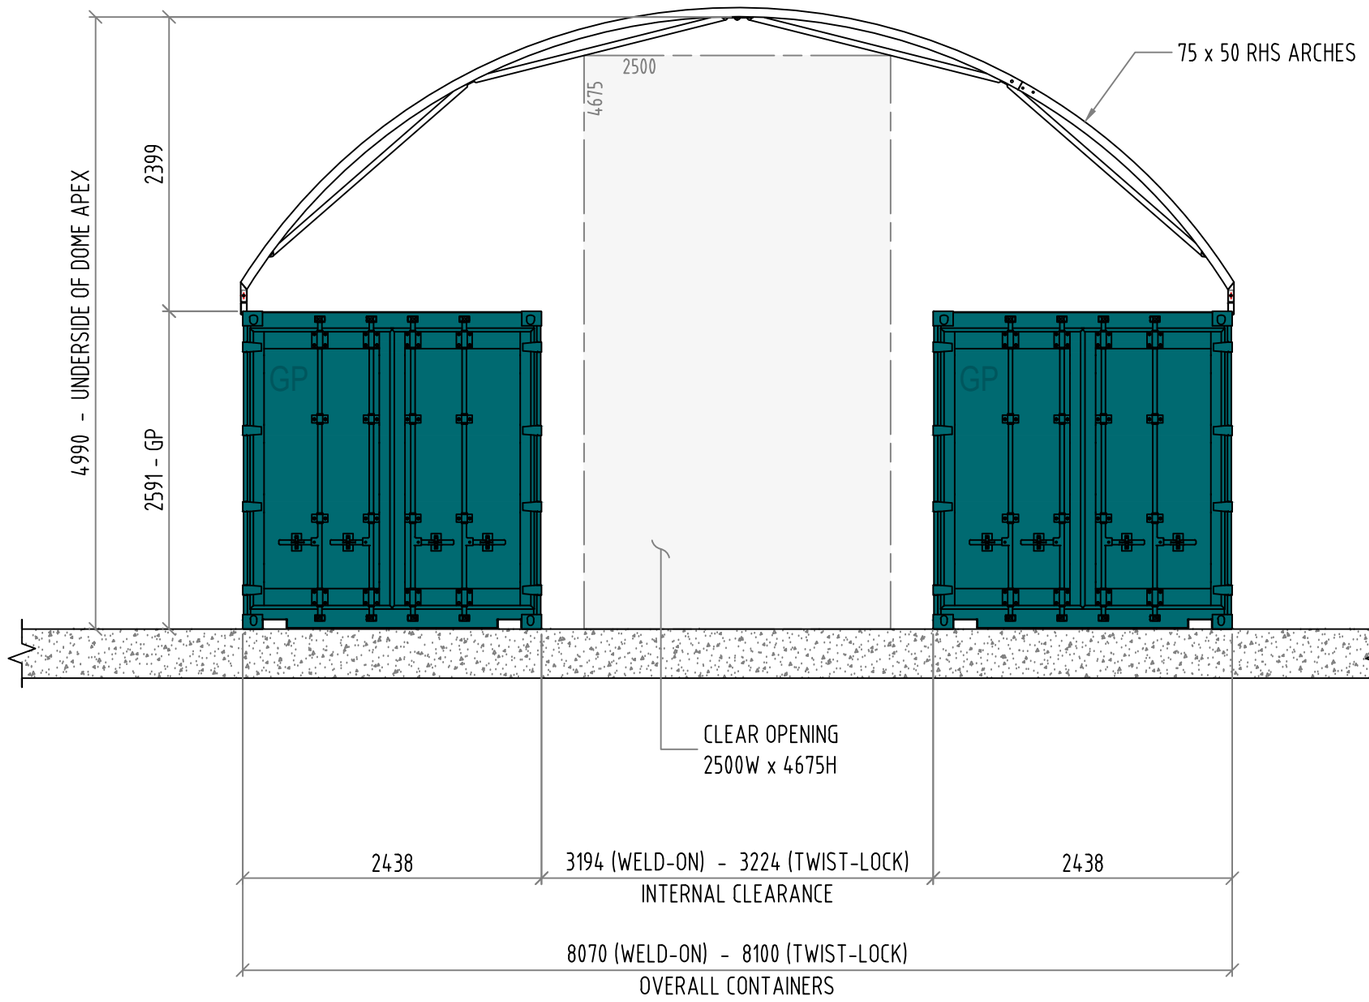

DRAWING NUMBER	DRAWING. No.	TITLE	ASSOCIATED DRAWINGS
D-HC-8.0-2.5-O-GP	---	---	

REV.	DATE	DESCRIPTION	DRN.	CHK.	APP.
A	07/08/25	FOR QUOTATION ONLY	AL	AL	AG
0	07/08/25	FOR APPROVAL	AL	AL	AG

REVISIONS

AUTHORIZATION		
DESIGNED	P.WHITLA	07/08/25
DRAWN	A.LLEWELLYN	07/08/25
CHECKED	A.LLEWELLYN	07/08/25
PROD. MNGR.	A.GAYNOR	07/08/25
PROJ. MNGR.		
RPEQ ENGR.		
RPEQ No.		

SCALE 1:50

DRAWING STATUS: FOR QUOTATION ONLY

CONTAINER DOMES AUSTRALIA

CONTAINER DOMES
AUSTRALIA

THIS DRAWING IS CONFIDENTIAL AND IS THE PROPERTY OF QLD SHADESHELTERS PTY LTD AND MUST NOT BE DISCLOSED TO A THIRD PARTY, REPRODUCED, COPIED OR LOANED WITHOUT THE WRITTEN CONSENT OF QLD SHADESHELTERS PTY LTD.

TITLE
HEIGHT CLEARANCE
DOME SHELTER - 8.0 x 2.5m
GP CONTAINER OPTION
OUTSIDE MOUNT

DRAWING NUMBER: D-HC-8.0-2.5-O-GP

SHEET 01 OF 01 SHEETS

REV: A

VERSION 1

A3

DO NOT SCALE - IF IN DOUBT ASK

FOR QUOTATION ONLY

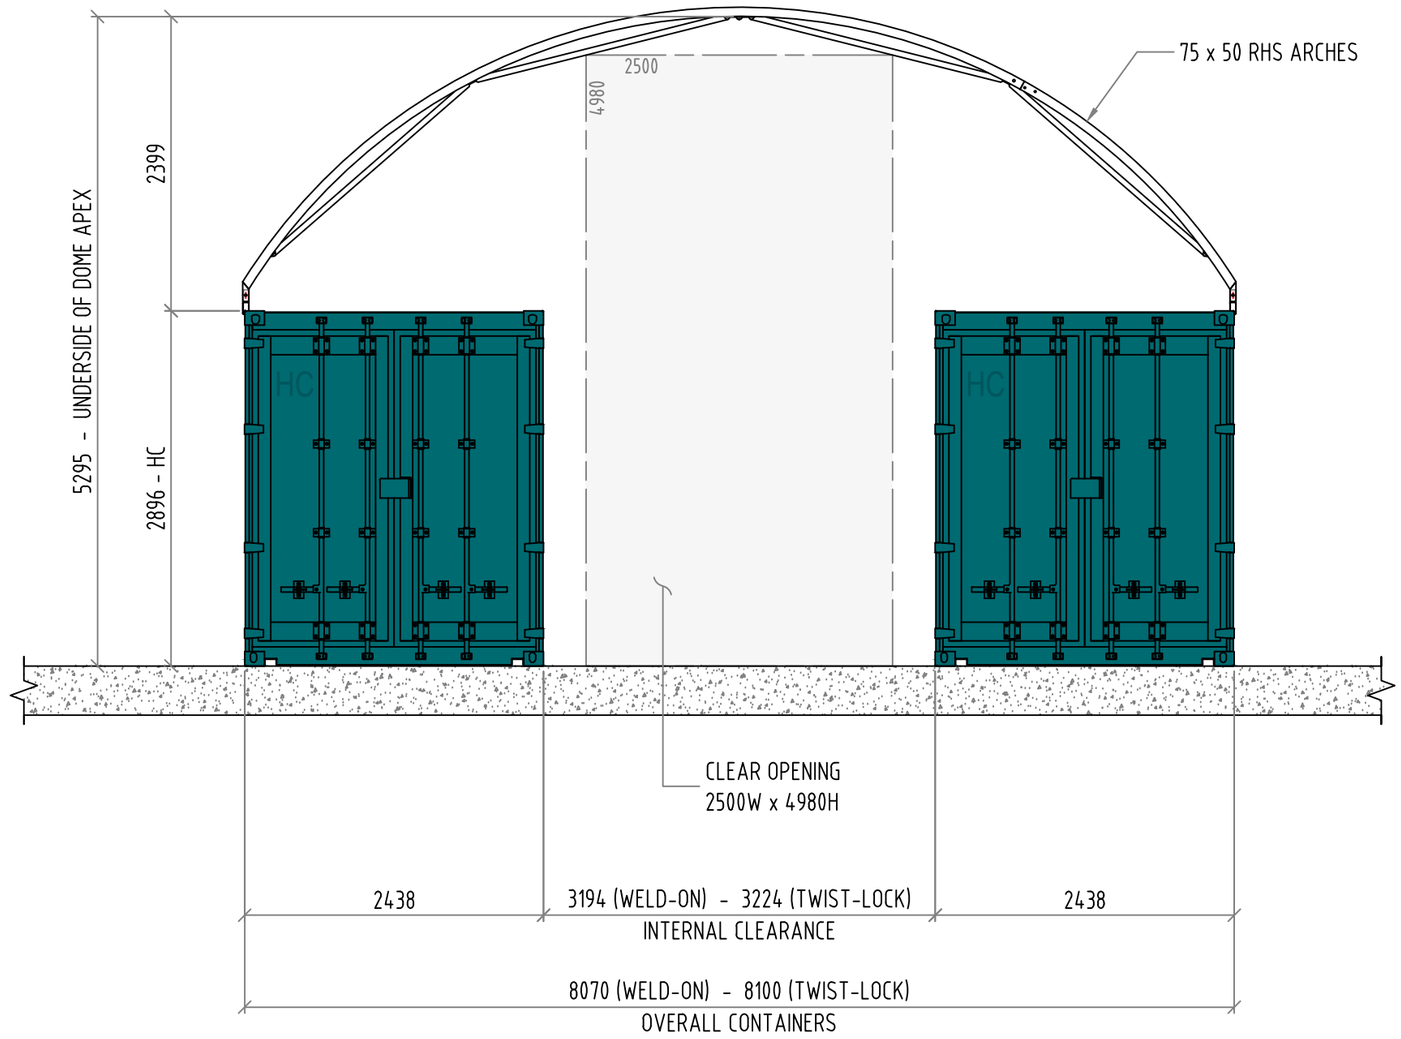

DRAWING NUMBER		
D-HC-8.0-2.5-O-HC		
	---	---
	DRAWING. No.	TITLE
	ASSOCIATED DRAWINGS	

REV.	DATE	DESCRIPTION	DRN.	CHK.	APP.
A	07/08/25	FOR QUOTATION ONLY	AL	AL	AG
0	07/08/25	FOR APPROVAL	AL	AL	AG

REVISIONS

AUTHORIZATION		
DESIGNED	P.WHITLA	07/08/25
DRAWN	A.LLEWELLYN	07/08/25
CHECKED	A.LLEWELLYN	07/08/25
PROD. MNGR.	A.GAYNOR	07/08/25
PROJ. MNGR.		
RPEQ ENGR.		
RPEQ No.		

SCALE 1:50

CONTAINER DOMES
AUSTRALIA

THIS DRAWING IS CONFIDENTIAL AND IS THE PROPERTY OF QLD SHADESHELTERS PTY LTD AND MUST NOT BE DISCLOSED TO A THIRD PARTY, REPRODUCED, COPIED OR LOANED WITHOUT THE WRITTEN CONSENT OF QLD SHADESHELTERS PTY LTD.

DRAWING STATUS: FOR QUOTATION ONLY

CONTAINER DOMES AUSTRALIA

TITLE
HEIGHT CLEARANCE
DOME SHELTER - 8.0 x 2.5m
HC CONTAINER OPTION
OUTSIDE MOUNT

DRAWING NUMBER: D-HC-8.0-2.5-O-HC

SHEET 01 OF 01 SHEETS

REV: A

VERSION 1

A3