# STANDARD CONTAINER DOME
# 8.0M WIDE X 12.0M LONG X 2.5M APEX

CONTAINER DOMES AUSTRALIA

10 YEARS STRUCTURAL WARRANTY

20 YEARS UV WARRANTY

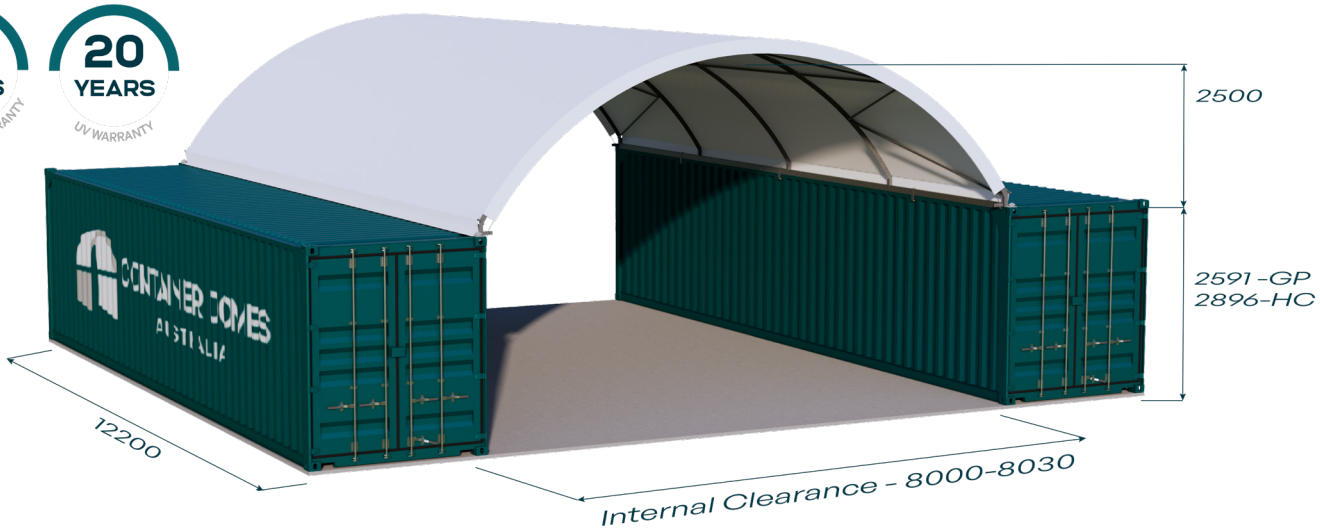


All our shelters are Engineer Designed & Certified for Level of Importance 2, Terrain Category 2, AS/NZS 1170.2 standards. Wind rated for regions A, B, C or D.

- Wide range of spans to suit standard shipping containers.
- Heavy duty P.E fabric cover.
- Galvanised RHS steel framework.
- Base Rail Mounting System included as a standard design feature.
- Twistlock Mounting allows weld-free installation.
- Full range of additional features and customisations.
- Drawings are not to scale.
- Dimensions are approximate.
- Dimensions are based on a standard ISM container dome.

## Alternative Configurations

*Inside/Outside Mount (IOSM)*

## End Wall Options

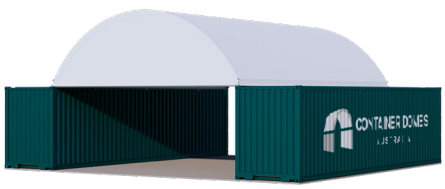

*Half End Wall*

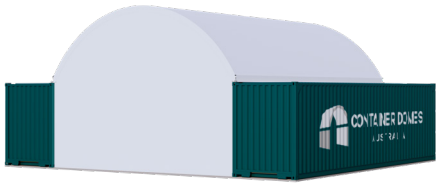

*Full End Wall*

*Full End Wall with access option*

AUSTRALIAN MADE AND OWNED

CERTIFIED COMPANY ISO 9001 CERTIFICATION

CERTIFIED COMPANY ISO 45001 CERTIFICATION

containerdomes.com.au

1300 793 822 or +61 7 5446 7611
18-20 Industrial Place, Yandina QLD 4561

DO NOT SCALE - IF IN DOUBT ASK

FOR QUOTATION ONLY

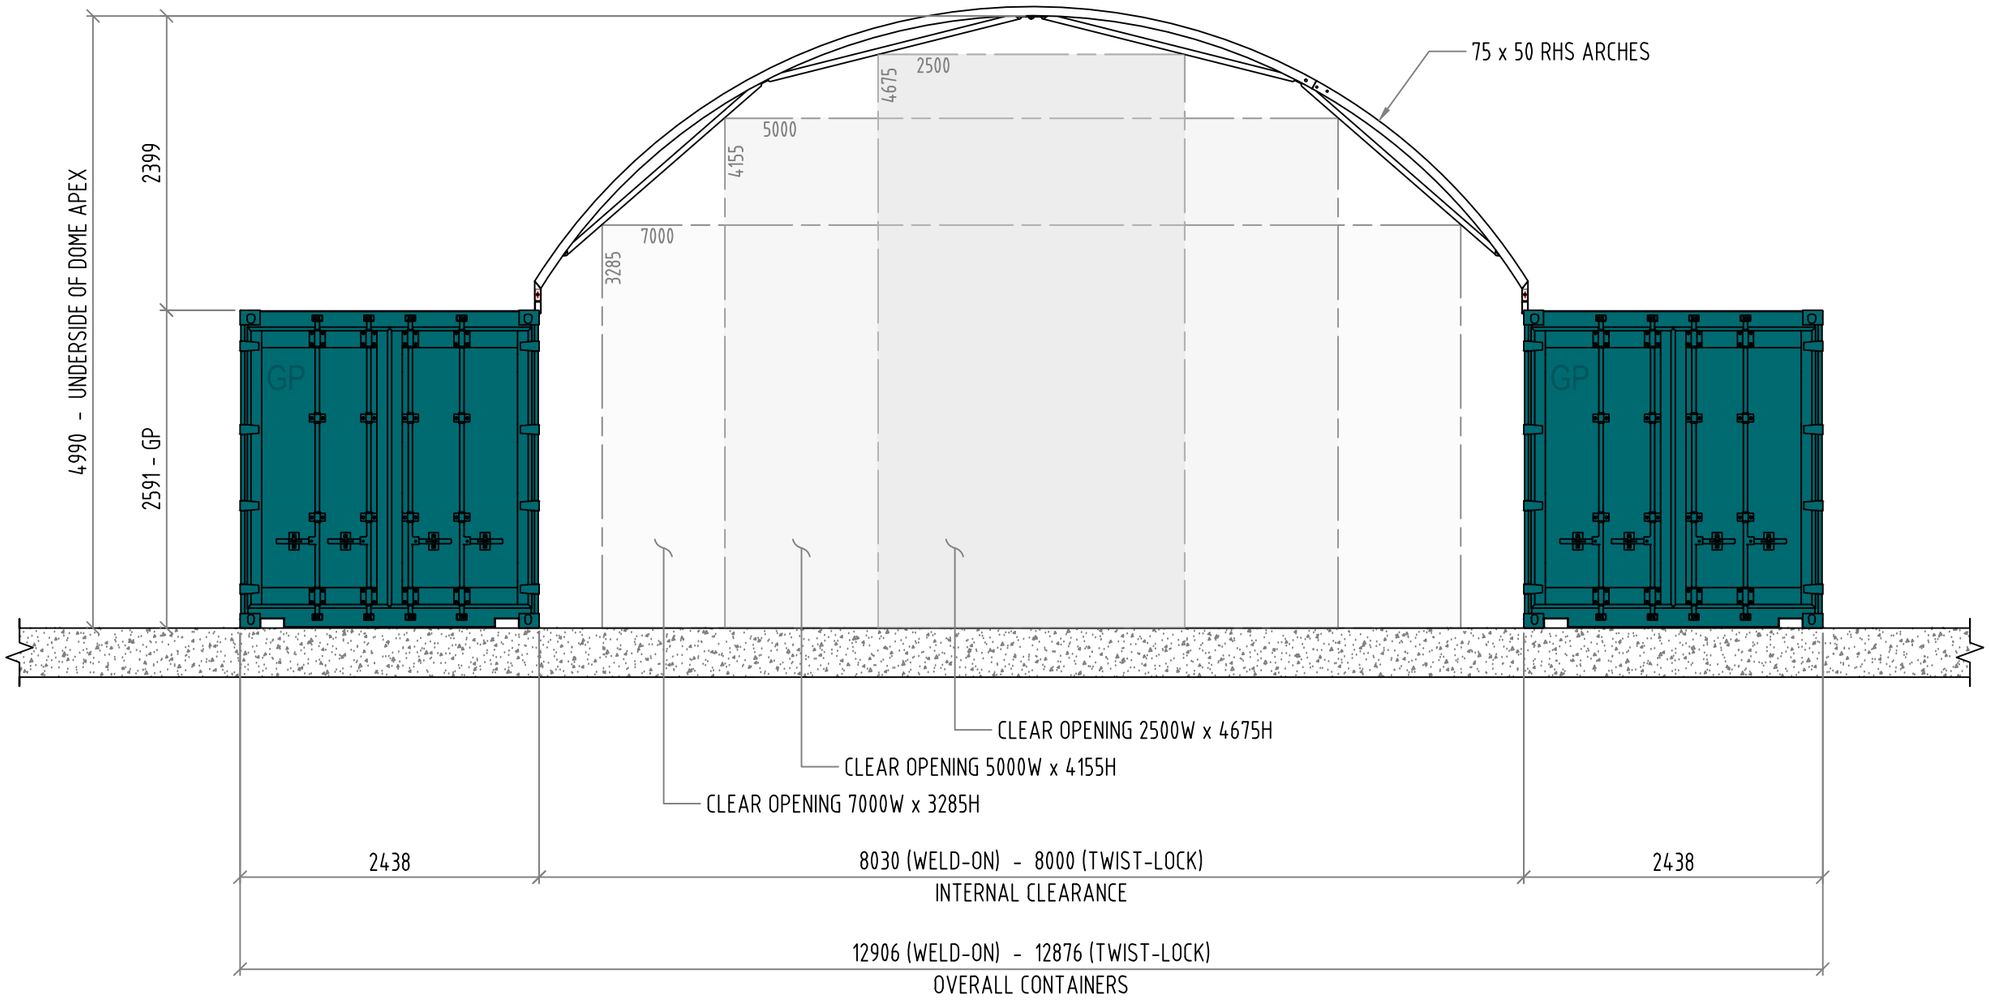


DRAWING NUMBER D-HC-8.0-2.5-I-GP

| DRAWING. No. | TITLE |
|---|---|
| --- | --- |

ASSOCIATED DRAWINGS

| REV. | DATE | DESCRIPTION | DRN. | CHK. | APP. |
|---|---|---|---|---|---|
| A | 07/08/25 | FOR QUOTATION ONLY | AL | AL | AG |
| 0 | 07/08/25 | FOR APPROVAL | AL | AL | AG |

REVISIONS

| AUTHORIZATION | | |
|---|---|---|
| DESIGNED | P.WHITLA | 07/08/25 |
| DRAWN | A.LLEWELLYN | 07/08/25 |
| CHECKED | A.LLEWELLYN | 07/08/25 |
| PROD. MNGR. | A.GAYNOR | 07/08/25 |
| PROJ. MNGR. | | |
| RPEQ ENGR. | | |
| RPEQ No. | | |

SCALE 1:50

CONTAINER DOMES AUSTRALIA

THIS DRAWING IS CONFIDENTIAL AND IS THE PROPERTY OF QLD SHADESHELTERS PTY LTD AND MUST NOT BE DISCLOSED TO A THIRD PARTY, REPRODUCED, COPIED OR LOANED WITHOUT THE WRITTEN CONSENT OF QLD SHADESHELTERS PTY LTD.

DRAWING STATUS: FOR QUOTATION ONLY

CONTAINER DOMES AUSTRALIA

TITLE
HEIGHT CLEARANCE
DOME SHELTER - 8.0 x 2.5m
GP CONTAINER OPTION
INSIDE MOUNT

DRAWING NUMBER D-HC-8.0-2.5-I-GP

SHEET 01 OF 01 SHEETS

REV A

VERSION 1

A3

DO NOT SCALE - IF IN DOUBT ASK

FOR QUOTATION ONLY

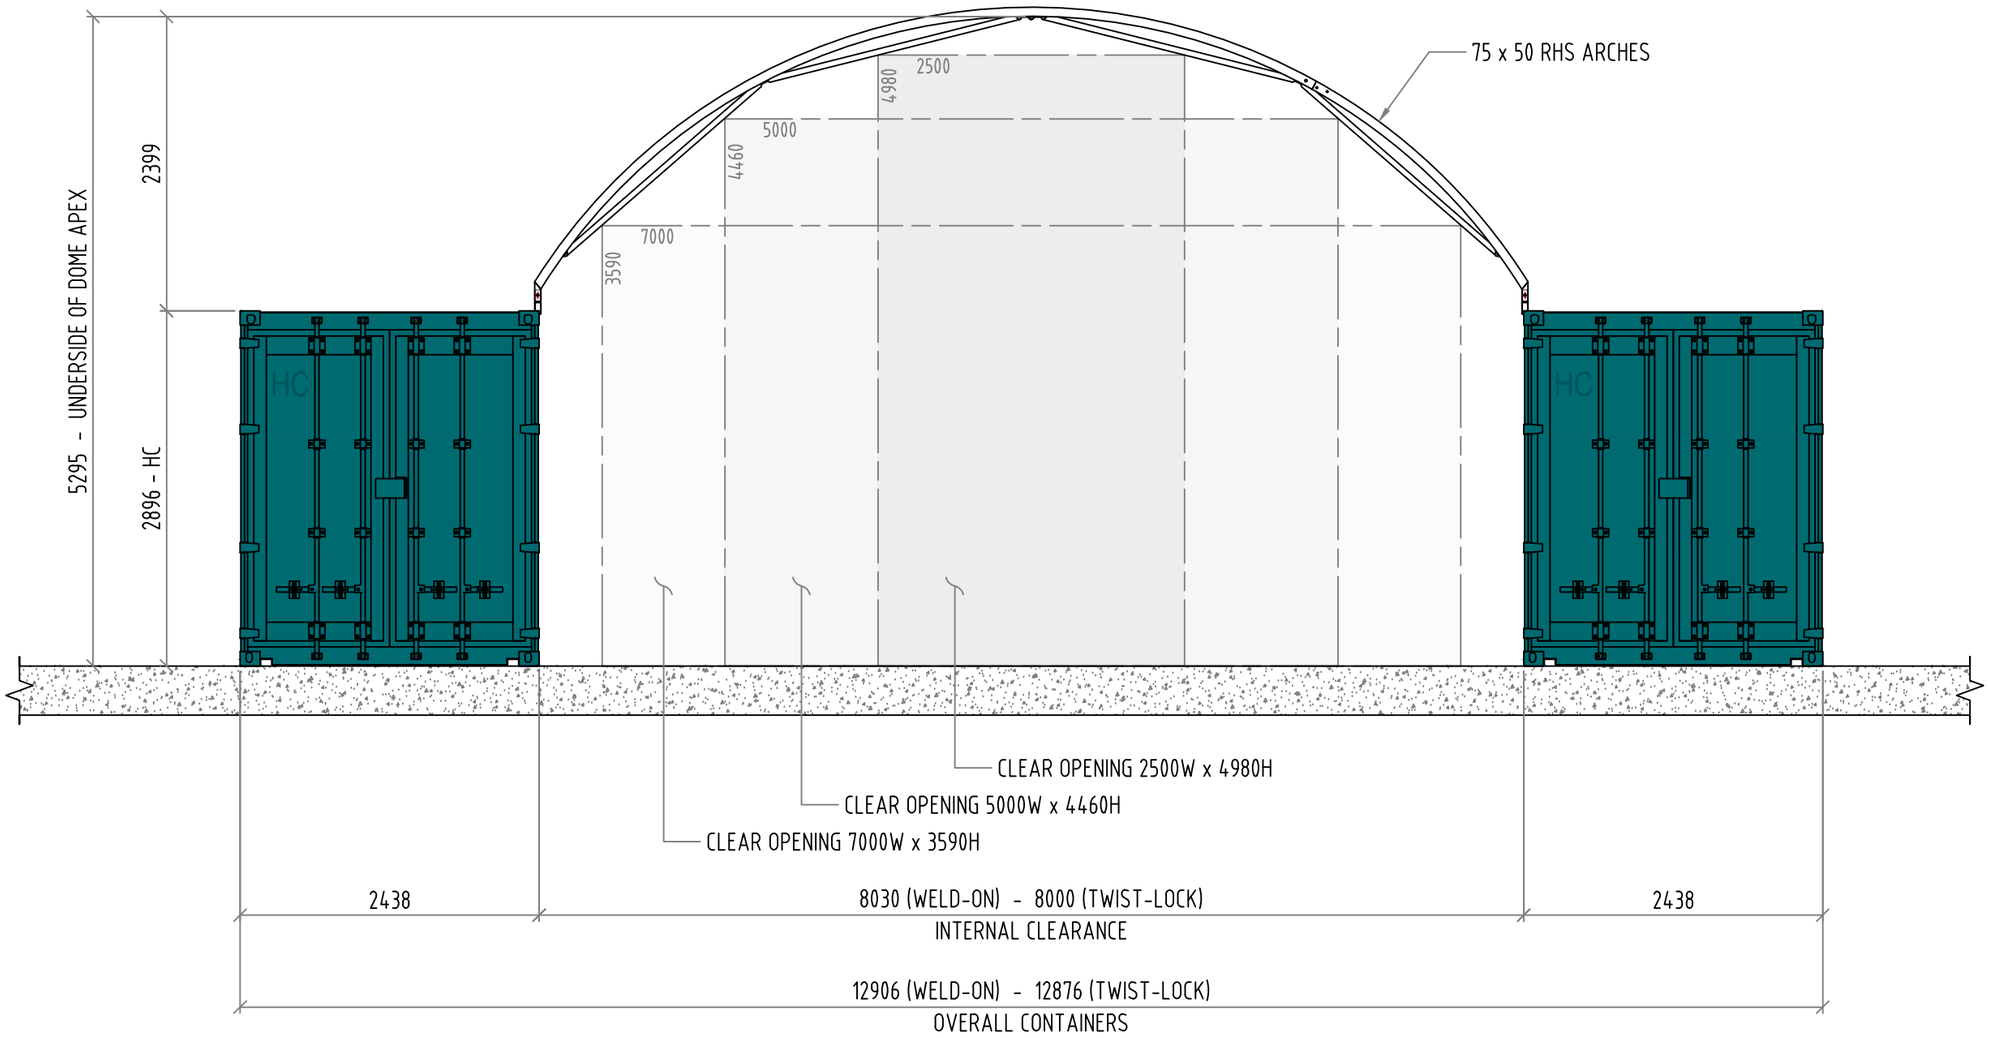


DRAWING NUMBER D-HC-8.0-2.5-I-HC

| DRAWING. No. | TITLE |
|---|---|
| --- | --- |

ASSOCIATED DRAWINGS

| REV. | DATE | DESCRIPTION | DRN. | CHK. | APP. |
|---|---|---|---|---|---|
| A | 07/08/25 | FOR QUOTATION ONLY | AL | AL | AG |
| 0 | 07/08/25 | FOR APPROVAL | AL | AL | AG |

REVISIONS

| AUTHORIZATION | | |
|---|---|---|
| DESIGNED | P.WHITLA | 07/08/25 |
| DRAWN | A.LLEWELLYN | 07/08/25 |
| CHECKED | A.LLEWELLYN | 07/08/25 |
| PROD. MNGR. | A.GAYNOR | 07/08/25 |
| PROJ. MNGR. | | |
| RPEQ ENGR. | | |
| RPEQ No. | | |

SCALE 1:50

CONTAINER DOMES AUSTRALIA

THIS DRAWING IS CONFIDENTIAL AND IS THE PROPERTY OF QLD SHADESHELTERS PTY LTD AND MUST NOT BE DISCLOSED TO A THIRD PARTY, REPRODUCED, COPIED OR LOANED WITHOUT THE WRITTEN CONSENT OF QLD SHADESHELTERS PTY LTD.

DRAWING STATUS: FOR QUOTATION ONLY

CONTAINER DOMES AUSTRALIA

TITLE
HEIGHT CLEARANCE
DOME SHELTER - 8.0 x 2.5m
HC CONTAINER OPTION
INSIDE MOUNT

DRAWING NUMBER D-HC-8.0-2.5-I-HC

SHEET 01 OF 01 SHEETS

REV A

VERSION 1

A3

DO NOT SCALE - IF IN DOUBT ASK

FOR QUOTATION ONLY

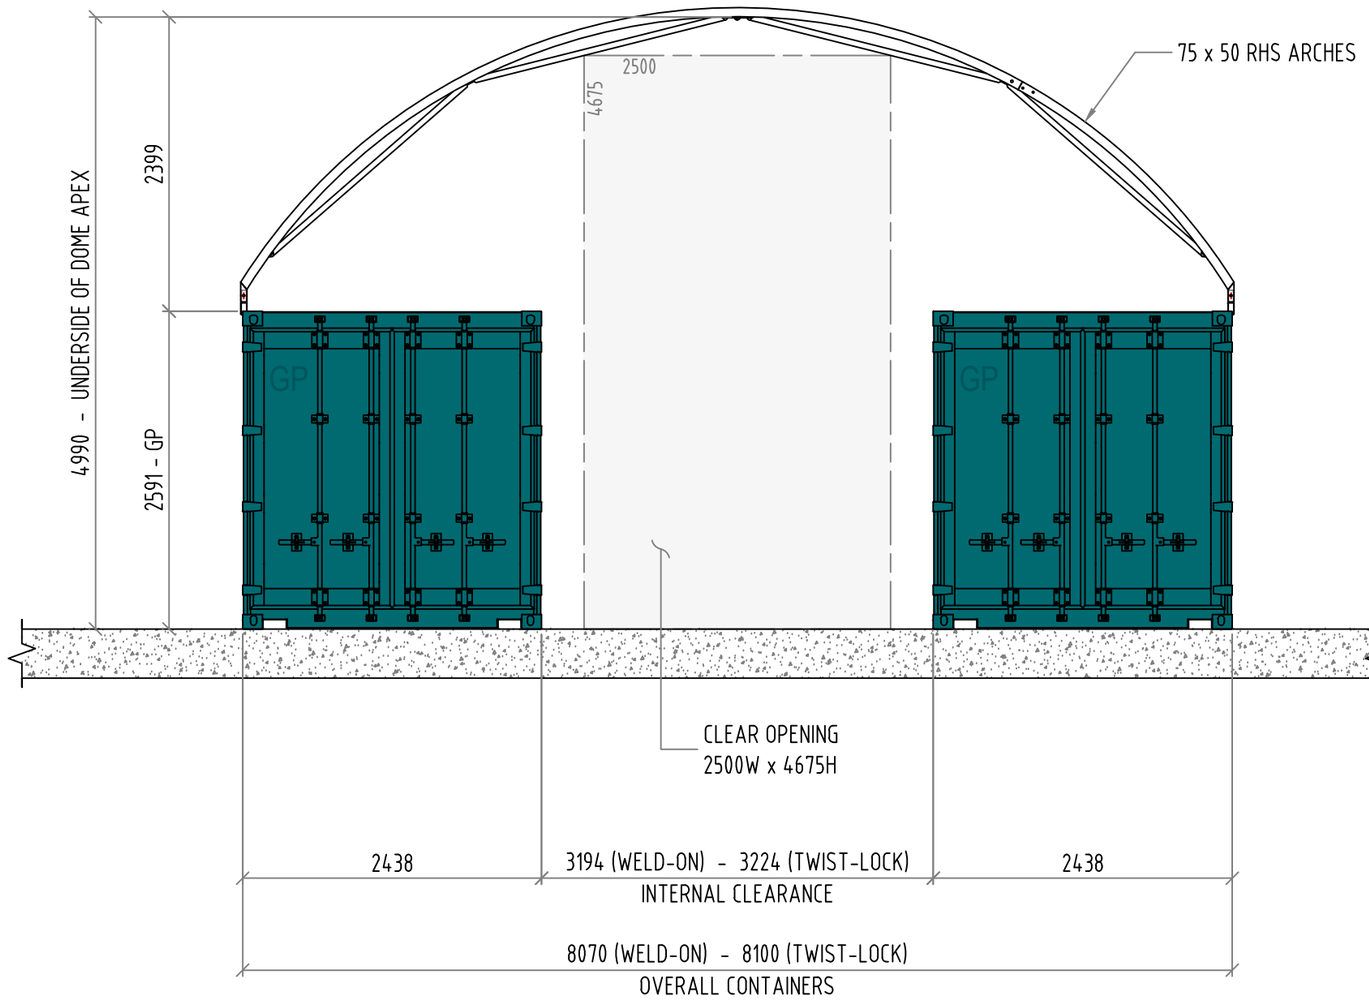


| DRAWING NUMBER | DRAWING. No. | TITLE | ASSOCIATED DRAWINGS |
|---|---|---|---|
| D-HC-8.0-2.5-O-GP | --- | --- | |

| REV. | DATE | DESCRIPTION | DRN. | CHK. | APP. |
|---|---|---|---|---|---|
| A | 07/08/25 | FOR QUOTATION ONLY | AL | AL | AG |
| 0 | 07/08/25 | FOR APPROVAL | AL | AL | AG |

REVISIONS

| AUTHORIZATION | | |
|---|---|---|
| DESIGNED | P.WHITLA | 07/08/25 |
| DRAWN | A.LLEWELLYN | 07/08/25 |
| CHECKED | A.LLEWELLYN | 07/08/25 |
| PROD. MNGR. | A.GAYNOR | 07/08/25 |
| PROJ. MNGR. | | |
| RPEQ ENGR. | | |
| RPEQ No. | | |

SCALE 1:50

DRAWING STATUS: FOR QUOTATION ONLY

CONTAINER DOMES AUSTRALIA

CONTAINER DOMES
AUSTRALIA

THIS DRAWING IS CONFIDENTIAL AND IS THE PROPERTY OF QLD SHADESHELTERS PTY LTD AND MUST NOT BE DISCLOSED TO A THIRD PARTY, REPRODUCED, COPIED OR LOANED WITHOUT THE WRITTEN CONSENT OF QLD SHADESHELTERS PTY LTD.

TITLE
HEIGHT CLEARANCE
DOME SHELTER - 8.0 x 2.5m
GP CONTAINER OPTION
OUTSIDE MOUNT

DRAWING NUMBER: D-HC-8.0-2.5-O-GP

SHEET 01 OF 01 SHEETS

REV: A

VERSION 1

A3

DO NOT SCALE - IF IN DOUBT ASK

FOR QUOTATION ONLY

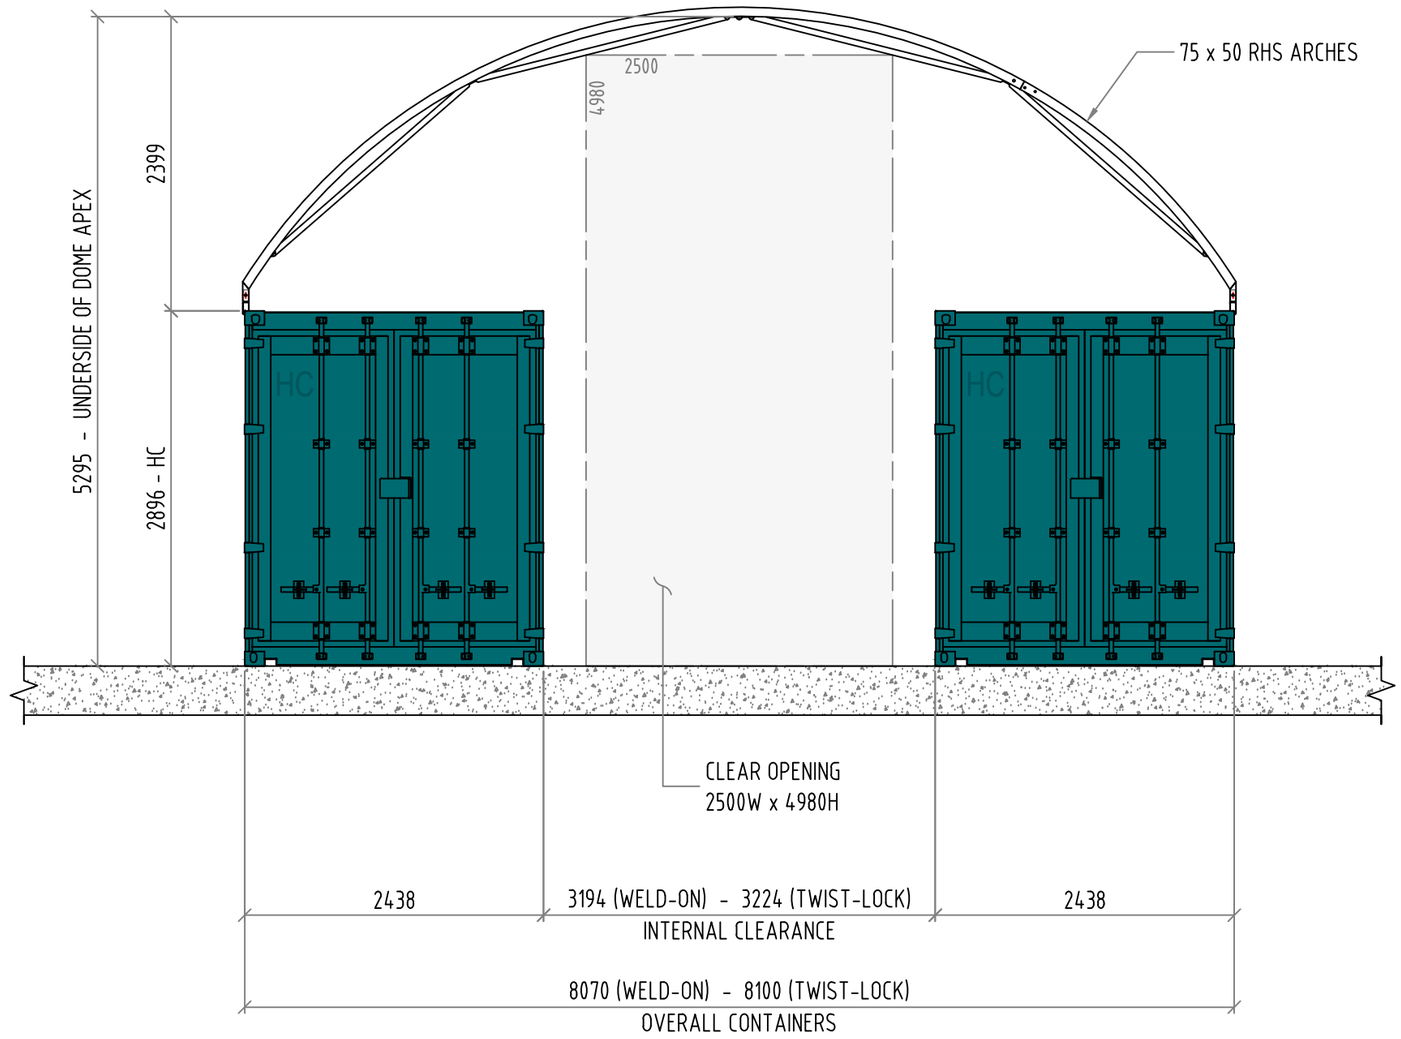


| DRAWING NUMBER | | |
|---|---|---|
| D-HC-8.0-2.5-O-HC | | |
| | --- | --- |
| | DRAWING. No. | TITLE |
| | ASSOCIATED DRAWINGS | |

| REV. | DATE | DESCRIPTION | DRN. | CHK. | APP. |
|---|---|---|---|---|---|
| A | 07/08/25 | FOR QUOTATION ONLY | AL | AL | AG |
| 0 | 07/08/25 | FOR APPROVAL | AL | AL | AG |

REVISIONS

| AUTHORIZATION | | |
|---|---|---|
| DESIGNED | P.WHITLA | 07/08/25 |
| DRAWN | A.LLEWELLYN | 07/08/25 |
| CHECKED | A.LLEWELLYN | 07/08/25 |
| PROD. MNGR. | A.GAYNOR | 07/08/25 |
| PROJ. MNGR. | | |
| RPEQ ENGR. | | |
| RPEQ No. | | |

SCALE 1:50

CONTAINER DOMES
AUSTRALIA

THIS DRAWING IS CONFIDENTIAL AND IS THE PROPERTY OF QLD SHADESHELTERS PTY LTD AND MUST NOT BE DISCLOSED TO A THIRD PARTY, REPRODUCED, COPIED OR LOANED WITHOUT THE WRITTEN CONSENT OF QLD SHADESHELTERS PTY LTD.

DRAWING STATUS: FOR QUOTATION ONLY

CONTAINER DOMES AUSTRALIA

TITLE
HEIGHT CLEARANCE
DOME SHELTER - 8.0 x 2.5m
HC CONTAINER OPTION
OUTSIDE MOUNT

DRAWING NUMBER: D-HC-8.0-2.5-O-HC

SHEET 01 OF 01 SHEETS

REV: A

VERSION 1

A3